PROJECT:PROPOSED CONSTRUCTION OF RAJARAJESHWARI SCHOOL (KALPANA ROAD) BUILDING IN WARD NO.17 J.P.PARK, BANGALORE

AE/JE (P) R.R.N

Assistant Executive Engineer
R.R. Nagar Project Sub-Division-01
Bruhat Bengaluru Mahanagara Palike

Scanned by TapScanner

PROJECT:PROPOSED CONSTRUCTION OF RAJARAJESHWARI SCHOOL (KALPANA ROAD) BUILDING IN WARD NO.17 J.P.PARK, BANGALORE

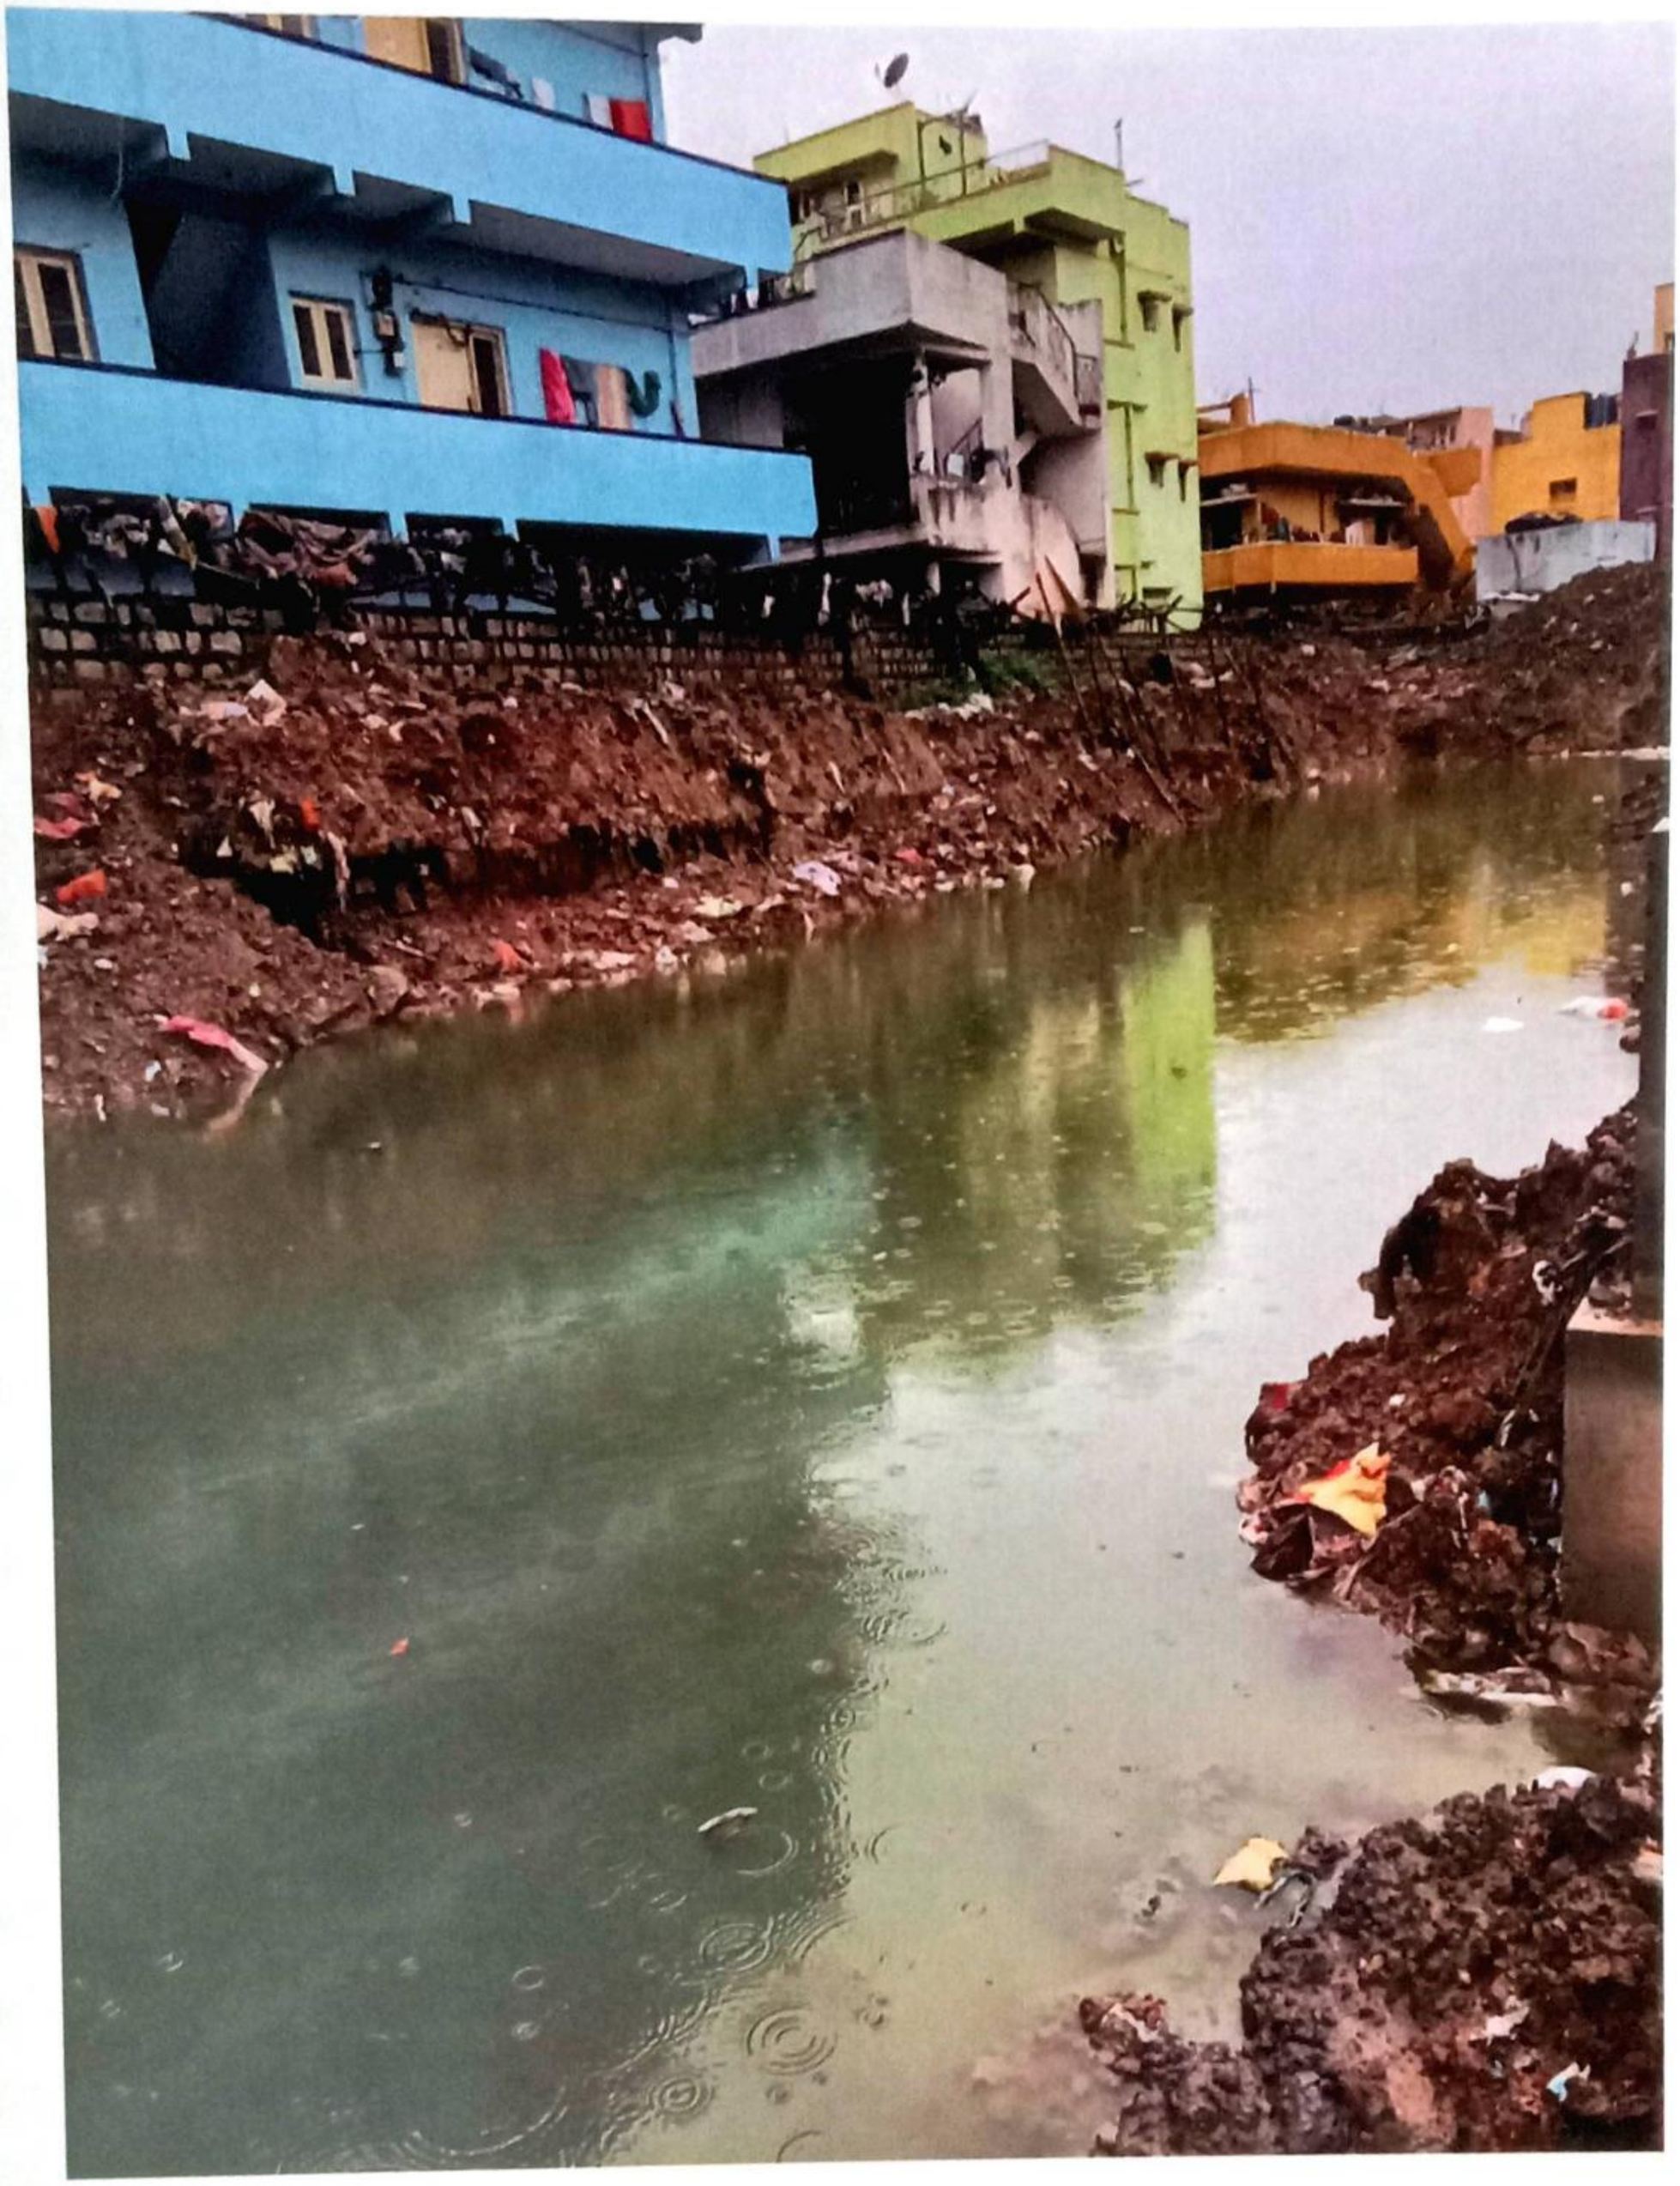

B.K.

Assistant Executive Engineer
R.R. Nagar Project Sub-Division-01
Bruhat Bengaluru Mahanagara Palike

AE/JE (P) R.R.N

Scanned by TapScanner

PROJECT: PROPOSED CONSTRUCTION OF RAJARAJESHWARI SCHOOL (KALPANA ROAD) BUILDING IN WARD NO.17 J.P.PARK, BANGALORE

AE/JE (P) R.R...

Assistant Executive Engineer
R.R. Nagar Project Sub-Division-01
Bruhat Bengaluru Mahanagara Palike

Scanned by TapScanner

PROJECT:PROPOSED CONSTRUCTION OF RAJARAJESHWARI SCHOOL (KALPANA ROAD) BUILDING IN WARD NO.17 J.P.PARK, BANGALORE

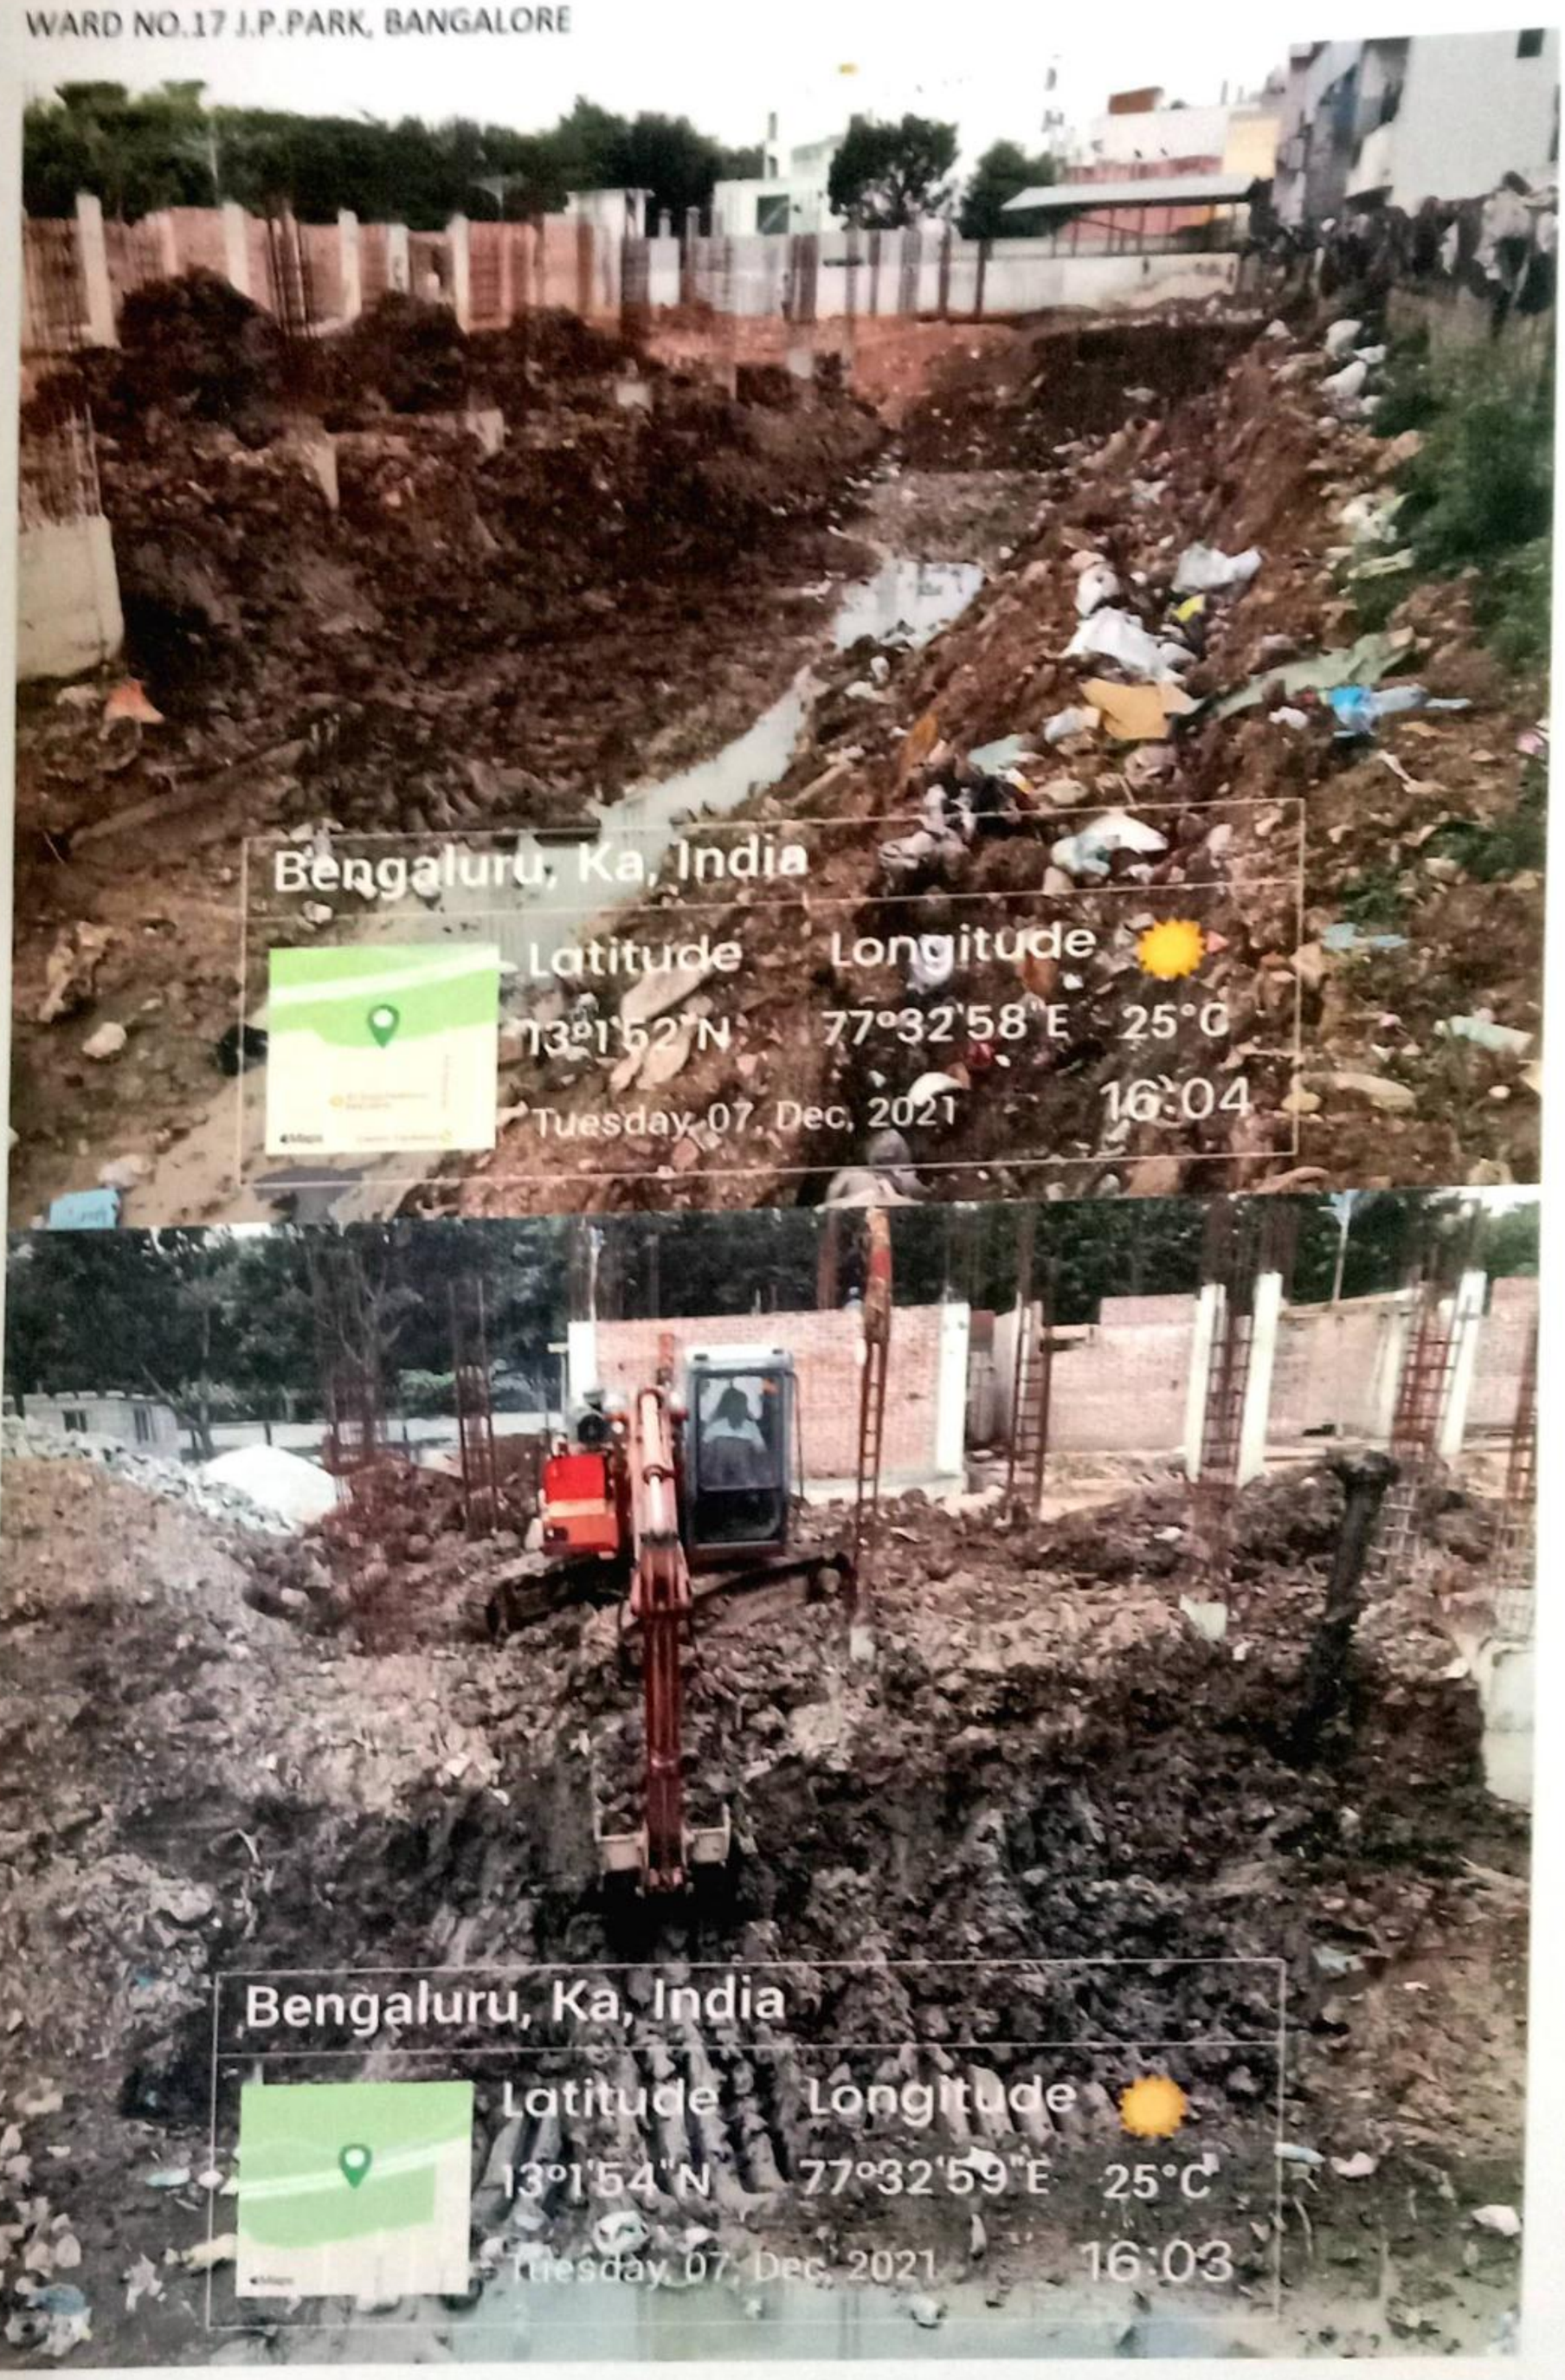

AE/JE (P) R.R.

B.K.

Assistant Executive Engineer
R.R. Nagar Project Sub-Division-01
Bruhat Bengaluru Mahanagara Palike

Scanned by TapScanner

PROJECT:PROPOSED CONSTRUCTION OF RAJARAJESHWARI SCHOOL (KALPANA ROAD) BUILDING IN WARD NO.17 J.P.PARK, BANGALORE

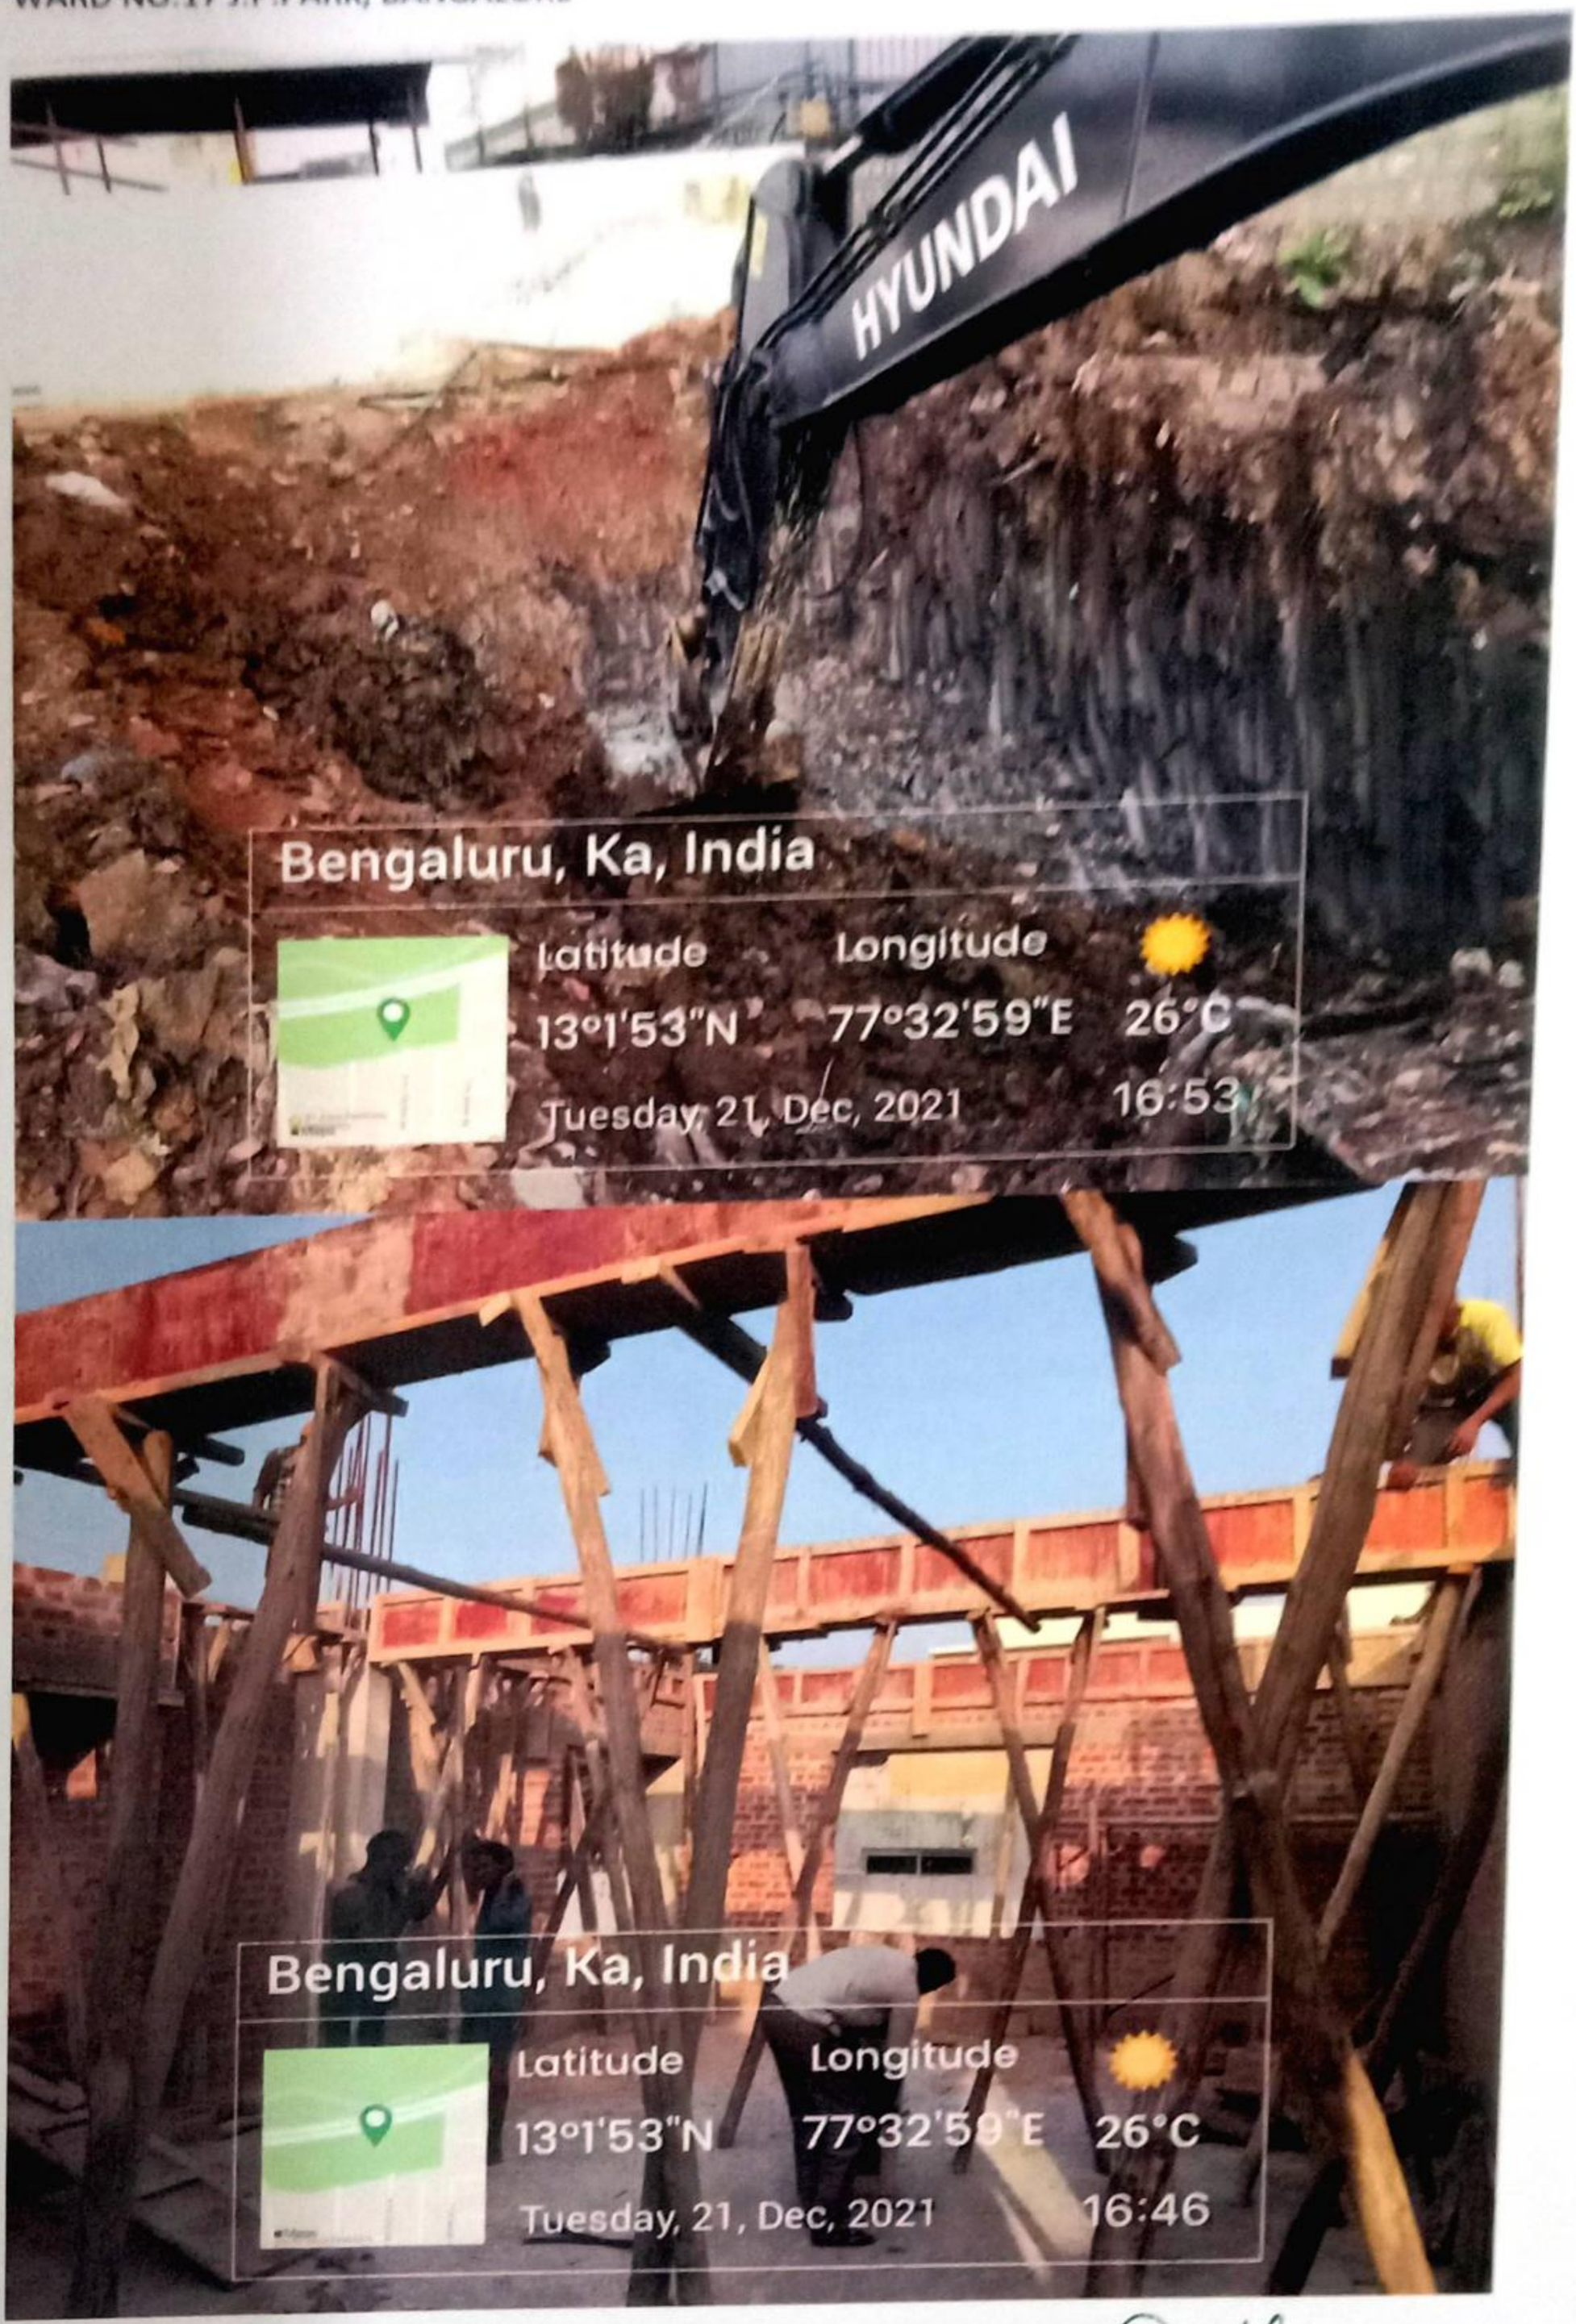

AE/JE (P) R.R.N

Assistant Executive Engineer
R.R. Nagar Project Sub-Division-01
Bruhat Bengaluru Mahanagara Palike

Scanned by TapScanner

PROJECT:PROPOSED CONSTRUCTION OF RAJARAJESHWARI SCHOOL (RALPANA ROAD) BUILDING IN WARD NO.17 J.P.PARK, BANGALORE

AE/JE (P) R.R.N

Assistant Executive Engineer
R.R. Nagar Project Sub-Division-01
Bruhat Bengaluru Mahanagara Palike

Scanned by TapScanner